App F IX 4

1953-54 (CH)

File No 10-53-

Serial Nos 23, 24, 6, 37

Previous References
COR 10-51-27, 28

Later References
CM 56-54-1, 2
CM 29-54-13, 14, 15, 16

GENERAL AND REVENUE SECRETARIAT

Serial Nos 44

P-33
E

Part B for March 1954

SUBJECT

– Shifting of Bebeedukekkan—
Estimate for Rs 3r,000/- for construction of
sanctions quarters — Mysore city – Municipality

WD 01425—GPB—25 000—15 9 1952

To

The Municipal Commissioner, Mysore
Controller, S A-D,
Chief Engineer
L 16891-93/ Dated 16.3.54

Sanctions

3/3/2

G.R.S APP F III—1]

GENERAL AND REVENUE SECRETARIAT

FILE HEADING

Sheffield of Bedroom Accommodation at Mysore

FROM The Municipal Council Mysore City

No C.P.R 49 Dated 2-5-52 16.5.52 Received

Diary No 1332 Enclos Spare copies Serial No

BRIEF ABSTRACT OF LETTER

Requests Special orders Sanctioning the Scheme as such and making available the Balance grant

NOTES AND ORDERS

Collector C.P. 10-51 (Sls 27 & 28) submits the estimation of the Balance grant (Rs 29,606) for the above Scheme as per cp

2) The Municipality has been provided the Balance of ~~grant~~ Government aid grant available for Construction of houses and Malkhanas to 148 of Non-recommended as Recommended by

Sheet

WD 015470—GPB—5 000 24-9 51

Starting of Bodegadoakeri Repare

File No 1332 of 1952-53

General and Revd Secretariat

the Municipal Council, and to meet the amount required for the Scheme in excess of the grant from the Municipal Funds. Sanction to spend the amount in the Context of the preamble in the G.O. regarding means Position of the Scheme Start up and hence the difficulty of the Concern. on the point is not clearly understood. If the idea is that the Scheme Shall be Sanctioned at the estimated Cost of Rs 70 000/-, then Regular Estimates and the accompanying Report Shall be sent to enable Technical Scrutiny by the Chief Engineer before according Such Sanction

3) Rules for orders

Reg 5 to 5(f) Detailed estimates Date 26.6.52 not sent these estimates are to be scrutinized by the Chief Engineer if Needed, if applied, the Municipal Council will be requested to forward to Govt detailed estimates

Secy to G

5) yes 10/7/52

10/6

Shifting of Burudukere

General and Revenue Secretariat

File No 1332/ml 5785 3/m3 of 19

[App F III 2

WD 015452—GPB—PZS—40 000—1 10-51

Serial No

6) Dft Cellar Plan & all Connected Records City Municipality & put up for approval

12/6/57

8/6/57

7) Issue

14/6

To

The municipal commissioner

Sub Fr

Ref his endt 2 3611/dated 17.6.52 calls for the detailed estimate

Proc

The Municipal Engineer Rajahmundry vide W.O. C. P.R 49/51 dt 28-3-53 forwarded a further report as to the matter.

8) The Report of the Municipal Engineer is for perusal

9) The estimate has been modified providing for the Construction of only 32 quarters as against 40 quarters owned by Mahomedans previously recommended by the Municipal Engineer. This modification has been necessitated by the change in the type design (to another model) as the Hyderabad type House selected previously is

Sluicing of Bandra Backwaters

File No rp 9-853/ml of 1952-53 — General and Revenue Secretariat

Serial No

Since formed not feasible for the sweepers, and to divert the cost to the original item of Rs 70,000/- Sanction to this modified estimate is now sought for the estimate requested by the C E to allow portal for orders of the drawing of this work in G.O. no 4 15318-20/CM 10-51-28 dated 22-8-1952 on which this scheme of sluicing Bandra backwaters was sanctioned it has been ordered that the balance grant of Rs 29,606/- which was then available for 1950-51 may be retained for this scheme and the remaining cost shall be met out of the municipal funds The mc at once sending the proposals originally had requested for a part grant of Rs 50 000/-. This was not acceded to for want of funds and only Rs 29,606/- was sanctioned as grant. The Corpn has also been told when additional grant for 52-53 was asked for that no further grant was possible now again the Rs 20,394/- (Rs 50,000/- - 29,606/-) is asked for this works only be possible, if the

4883/nl 5

Sanctioning of Budget Grant Kerur

current year's grant should be agreed to be utilised for the purpose. An allotment of Rs 25,000/- is made on the State Budget under "Loan to Local Bodies to the Mysore City Municipality.

11) In addition to the above amount may also be required whether the allotment of Rs 50,000/- last year the bill on respect of which was sent to the A.G. was passed in credit of this amount has been paid to the Municipality, the question of obtaining Rs 20,384/- for this work and the balance amount for carrying the roads may be considered as orders regarding the utilisation of this amount have not been passed

12) Submit for orders. Vide 25

Dear 11/4/53
SM 13/4

Forwarded to the Chief Engineer at Mysore Bangalore for favour of sanctioning the estimate & return

for Secy to Govt
L-S-G Dept
19/4/53

(76) RB 388 Rs 20,453
22-4-53.

Dy Sec 21-4-53 D.O. No 42 24-4-53

BK Draughtsman for sanctioning
21/4/53

Sec BVS Supdt
23/4/53

U O No 3221 /RB-53-54 dated, 23 7-53
Encl 1 & 0 file (9) 24
Retransmitted

13) The estimate for constructing 32 Sweepers Quarters at Mandi-Mohalla, Mysore is scrutinized for Rs 70,000/- subject to the following observations -

14) Burnt brick in lime mortar may be constructed for jambs of doors and windows to prevent damages to doors and windows by white ants

15) 2 The top two courses of the superstructure may be constructed out of burnt brick in lime mortar below the R C C joists of the brick nogged roof

Secretary to Government,
L S G DEPARTMENT

K. S. Gangadhara
(K S GANGADHAPA) 24 7-53
Chief Engineer of Mysore

IS/21-7-53

SECRETARIAT 25 JUL 1953 L S G DEPARTMENT

27/7

16) In his proposal received separately from his Housing Policy (D No 2636/M/53) for utilising the current year's Contribution of Rs 25/- thousand in the State Budget provided for this Housing Policy and also the lapsed Grant of Rs 50/- thousand of last year, this work has been excluded. Even assuming, the Finance Department agrees to make available another 50,000/- this year by a reappropriation in lieu of the lapsed grant of last year, there will not be any money to

Drafting Regulations for Kerosene.

Serial No

16) give a grant to the working additional Hands. If the work does not to be taken up, the Municipal Council will have to meet the entire cost, the work being spread over years in easy stages. For orders by the Municipal Council may be consulted on the above point.

Secy dtd).

968

3958 LDAUG 1953 DEPARTMENT

30/7 SOR 1/8

Yes 13/8

Submitted with a draft for approval

2/9 SOR 4/9

submitted in person

Issue 6/11

Draft Letter in person 23/5

Sent Memo to Mr Hays 27/6

Sd/- 10149 Dated 12 11 53

To, The Municipal Commissioner

Nagpore city Municipality (Circo the path)

Requests the opinion of the Municipal Corpn in the matter

Sd/-

SOR

...te —Contn Sheet

1953 16560

Shifting of Bandobandar Khas

File No 9 of 195

General and Revenue Secretariat

Serial No

From

[illegible] engineer

C2 PR 151 1953 dt 8/1/54 enclosing

Estimate for Rs 30000/- & having

sanction of CE for scrutiny and required

orders asked for

It was stated that an estimate

for Rs 30000/- has been sanctioned by Council

that the estimate is being submitted to CE

for scrutiny Perhaps this may be submitted to CE

for scrutiny and estimate returned to and

returned with his remarks

Returned to CE

RS 15/1

8/1/54 15/1

20/1

A draft to CE is forwarded

RS 20/1

Issued

8/1/54 21/1

21/1

Issued L 14140 dt 2/2/54 to CE

6560 7285 . 9

REPLY

(*To be written on this margin*)

OFFICE OF THE MINISTER FOR PUBLIC HEALTH AND LOCAL SELF GOVERNMENT

NOTE

Dated 10th February *195* 4

Instructions of the Minister for Public Health and Local Self-Government on 8th February 1954

"Proposal to shift Budubudike Colony in Mysore City from its present place.

The President, Mysore City Municipal Council, says that the papers are pending with the Chief Engineer The Chief Enginee may be asked to expedite submission of the papers"

U Ramakrishna 10/2/54
Personal Assistant.

To

The Assistant Secretary,
Municipal Branch)

813

A draft D.O. is put up
CE is put up for approval
Issued 18/2
11/2 13/2
not issued since a reply to
has been received

1953 16570 Shifting of Bundaberdeke Khas

File No of 195

General and Revenue Secretariat

Serial No

From

[illegible]

CE PR 151 1853 dt 8/1/54 submitting

Estimate for Rs 30000/- & having

sent to CE for scrutiny and required

orders thereon

It is stated that an estimate

for Rs 30000/- to be sanctioned by Council

that the estimate is being sent to CE

for scrutiny Perhaps this may be sent to CE

for scrutiny & estimate returned to and

when sent to Council

Remind the CE

RS 15/1

8/1/54 15/1

20/1

A draft to CE is put up

RS 20/1

Issue

8/1/54 21/1

25/1

Issued L 14643 dt 2/2/54 to

CE

7388
WL

Shifting of Bus-bar chamber
Sanctioning of Estt. in
11

A draft Go & Instruct for approval

RS
13/3

Sor
13/3

Issue
11
13/3

Issue Govt Lr 16891-93 of
14/8/54

Issue Engrs
Contr & AO
C.E

B
17/3
Sor 18/3

No C2 PR 49 51 52
Encls

CITY MUNICIPAL COUNCIL
P B No 17
Mysore, Dated 16th May 1952

From

THE MUNICIPAL COMMISSIONER
CITY MUNICIPAL COUNCIL
MYSORE

GENERAL & REVENUE SECRETARIAT 1332 16 MAY 1952 MUNICIPAL BRANCH

To

The Secretary to Government,
L S G Department,
Bangalore

(Through the President)

L S G DEPARTMENT

Shifting of Bubudukekere

Adverting to G O No 15318/CM 10-51-28 dated 22/23rd March 1952 regarding the allotment of Government grant of Rs 50,000/- provided for under "50-Civil Works, Post-war Reconstruction Scheme" in the State Budget Estimates for the year 1951-52, for the several works of this Municipality, I write to state that a sum of Rs 29,606 out of the grant was available towards the above scheme during the official year 1951-52 Orders of Government sanctioning the scheme as such and also making available the balance of the Government grant requested for the scheme have not been received

The resolution of the Council dated 28-12-1951 approving the recommendations of the joint meeting of the Managing Committee and the Works Committee held on 12-12-1951 was to the effect that the entire "survey lands" to the north of the road running from the Railway Gate to Bannimantap Extension side might be acquired for shifting scavengers' ~~xxxx~~ colony from Bubudukekere With a view to ascertaining the particulars of the several survey numbers comprised in the block, an inspection of the spot was made by me in company with the Amildar, Mysore Taluk and the Sectional Officers of the Municipality It was found that besides survey No 148 of Laragowdanahalli which was proposed to be acquired in this

office letter No C2 PR 105/51-52 dated 18th January 1952, (adverted to in para 3 of the preamble of the Government Order referred to above) survey Nos 154, 155 and 156 of the same village are also required for location of the colony The total extent involved is 10 acres 22 guntas It is felt desirable for various urgent reasons that no time should be lost in the matter of shifting the sweepers from their present place to the proposed area and permitting the sweepers to put up temporary sheds at least, pending construction of regular colony which may take sometime Calculated at the rates awarded by the Land Acquisition Officer, Mysore, for the ~~contagious~~ Contiguous survey numbers required for extension of Jodithenginara burial ground (at Rs 800/- per acre) the cost of acquisition of the 4 survey numbers in question including statutory allowance comes to about Rs 9700/- which is within the provision of Rs 10,000/- made for the scheme Since the issue of formal orders of Government approving the scheme and also making available the balance of the Government grant may take sometime and it is felt that the question of shifting the sweepers' colony cannot be put off any longer, it is ~~first~~ necessary that possession of the several numbers referred to above be taken immediately under Sec 17 of the Land Acquisition Act In these circumstances, I request that orders of Government may kindly be obtained for possession of survey numbers 148, 154, and 155 and 156 of Maragowdanahally village being given to the Municipality under Sec 17 of the Land Acquisition Act by the Deputy Commissioner, Mysore District Orders of Government sanctioning the scheme and also making available the Government grant may be communicated at the earliest possible convenience in order to facilitate early implementation of the proposals

Yours faithfully,

(L S Swaminathan)
Municipal Commissioner

16/5/52

I forwarded with compliments

(CM S Swaminathan)
Commr in charge of PRESIDENT

3

Appendix F G—1]
SUBJECT Starting of Bus Guide classes. - Mysore City.

Section
File No
Serial No

Diary No of letter replied to

No L. 3611
17-6-52

To The Municipal Commissioner
Mysore City Municipality
(Through the proper)

General and Revenue Secretariat
( )
the 19

Sir,

With reference to your letter no. C.P.R. 49/51-52 dated 16.5.52 on the above subject, I am directed to request you to send a detailed estimate in this behalf very early.

Yours faithfully,
for Secretary to Government

Date of issue

Signed by

List of enclosures

Copied by 16/6/52

Examined by

No C2 PR 49/1332 Encls 4

1332/mls

8630 Mis

Issue 18/3

GENERAL SECRETARIAT 983 28 MAR 1953

CITY MUNICIPAL COUNCIL,
P B No 17

Mysore, Dated 22nd March 1953

C.On 10-53-23

FROM

THE MUNICIPAL COMMISSIONER,
City Municipal Council
MYSORE

To

The Secretary to Government,
L S.G and Planning Departments
Bangalore 1.

SECRETARY TO GOVERNMENT L S G DEPARTMENT 27 MAR 1953

(Through The President)

Sir,

Subject - Shifting of Bududukekere

---

8 MA

1332

MAS

With reference to your letter No L 3611 dated 17-6-1952 on the above subject, I write to enclose herewith detailed estimate for the construction of 32 sweepers' quarters at a cost of Rs 70,000/- as against 40 quarters and 55 platforms approved in Council Resolution No 943/28-12-1951 forwarded with this office letter No C2 PR 49/51-52 dated 15-1-1952, The reduction in the number of houses and deletion of the provision for construction of 55 plotforms is due to the fact that the Hyderabad type design of houses constructed in the Peoples' Park was not found suitable for the Sweepers quarters and the cost of the houses now proposed to be provided at the prevailing rates has increased from Rs 800/- provided originally to Rs 1350/-

It is proposed to take up construction of similar blocks from out of the funds that is expected to be made available by the Chairman, Labour Housing Corporation on a loan basis

In these circumstances, I request that orders of Government sanctioning the scheme for Rs 70,000/- may be kindly obtained and communicated for further action being taken in the matter The remaining amount of Rs 20,394/- out of the Government grant of Rs 50,000/- requested for by the Council in their resolution adverted to above may

kindly be made available this year to put the sc into execution.

Yours faithfully,

(F M Abdul Rahim)
Municipal Commissioner.

Forwarded with compliments

(A Krishnamurthy Rao)
President.

General Abstract Estimate for Constructing Sweepers Quarters no 5 No 148, Maragondanahalli Mandi Mohalla, Mysore City

ABSTRACT OF THE FOREGOING ESTIMATE

Quantity	Description of work	Rate Rs a p	Per	Amount Rs a p	Remarks
I	Acquisition charges (LS)			10,000 - -	
II	Constructing Sweepers Quarters (as per Design) - Detailed Estimate Enclosed	1350 - -	× 32 =	43200 - -	
III	Providing 1/2 G I Pipe water Connection and Lighting -	LS		7300 - -	
IV	Metalling the Road including forming Etc	LS		4000 - -	
V	Storm water Drains -	LS		1500 - -	
VI	Sinking a well - -	LS		1500 - -	
VII	Road Crossing, Charges and Slab Drain	LS		1500 - -	
VIII	Temporary Establishment Charges -	LS		1000 - -	
			Total Rs	Rs 70,000 - -	

Scrutinised for Rs 70,000/
Rupees Seventy thousand only
for Commissioner
Chief Engineer 24/7/53
24/7/53

"I hereby certify that I have carefully measured the work required to be done, and that at present so far as can be foreseen, everything required for the work is included in the estimate'

Date — Sub Overseer — Asst Engineer / Municipal Engineer

"I have carefully examined this estimate at the site of work, and it appears to include everything which I consider necessary for completing the work'

Rates and calculation checked by — Date — Municipal Executive Engineer

Date

M A M 69
L B 11

Mysore City MUNICIPALITY [Rule 24

PUBLIC WORKS DEPARTMENT

Detailed Estimate for Constructing Sweepers quarters

Work in S No 118 of Maraggenamakully Mandromohally Mysore

Detail of work	Number	Measurement: Length	Breadth or thickness	Height or depth	Contents	Total quantity of each description of work	Rate Rs	a	p	Cost of Rs	a	p	Remarks
Earth work Excavation for foundation in different Soil and removing the same to a distance of not Exceeding 50 yds and filling in basement duly watering & Tamping													
1 all round Kitchen verandah	1x2	~~36½~~ 29½	2	2	~~292~~ 236								
1 Halls long walls	1x2	14¼	2	2	114								
Cross wall in halls	1	9⅞	2	2	31								
1 — n — in between Kit & Hall	1x2	4⅛	2	2	~~33~~ 33								
					~~479 cft~~ 473 cft	18 ~~47~~ cyds	0	8	-	9	-	-	
Laying broken quartz jelly 1½" Size in lime mortar for foundation													
a)	1x2	~~36½~~ 29½	2	¾	~~110~~ 94								
b)	1x2	14¼	2	¾	43								
c)	1	9⅞	2	¾	14								
d)	1x2	4⅛	2	¾	13								
					~~184~~ 130	180 cft ~~184 cft~~	-	9	-	101	~~44~~	-	
Burnt Size Stone in Clay in Courses not less than 6 high with bent Stones 6 apart in foundation													
a)	1x2	~~36½~~ 29½	1½	2¼	~~246~~ 236								
b)	1x2	14¾	1½	2¼	100								
c)	1	9⅞	1½	2¼	83								
d)	1x2	4⅞	1½	2¼	33								
					~~437~~ 452	452	0	10	-	~~238~~ 276	-	-	
Laying Granite Stone Jelly Cement Concrete 1 2 4 over basement Size Stone in clay as basement 4 Thick													
a)	1x2	~~36½~~ 29½	1½	⅓	~~37~~ 29								
b)	1x2	14¾	1½	⅓	14								
c)	1	9⅞	1½	⅓	5								
d)	1x2	4⅞	1½	⅓	5								
					~~63~~ 61	61 ~~63~~ cft	1	8	-	~~92~~ 79	-	-	
Constructing Superstructure Burnt Brick in clay for a)	1x2	~~36½~~ 29½	1⅛	8¼	~~677~~ 479								
b)	1x2	15⅛	1⅛	8¼	275					~~479~~			
					940					460/-			

Detail of work	Number	Measurement: Length	Breadth or thickness	Hight or depth	Contents	Total quantity of each description of work	Rate: Rs	a	p	Cost: Rs	a	p	Remarks
Burnt Brick in Clay Cement'd				BT	952	-				460		-	
c)	1	10"	1/8	5 1/4	93								
d)	2	5	1/8	8 1/4	33								
Deduct for Doors	2×3	2 1/2	1/8	6 1/2	1138	1138							
Windows	2×2	2 1/2	1/8	3 1/2	40	158							
Ventilators	1×2	2 1/2	1/8	1 1/2	8								
Cill & Lintals													
Lintals over Doors	2×3	4	1/8	1/3	4								
Cills of — in Windows	2×2×2	4	1/8	1/3	12								
— — — in Ventilators	1×2×2	4	1/8	1/3	6								
Veranda opening	1×2	6	1/8	6 1/4	94								
Total Deductions					111	269							
Net B B in Clay		1138 - 264			869	869 Cft	-	10	-	543	-	-	
b) R C C Lintal for Reinforcement	Doors & windows & Ventilators with necessary												
over Doors	2×3	4	1/8	1/3	9								
— in windows	2×2	4	1/8	1/3	6								
— in Ventilators	1×2	4	3/4	1/3	2								
					17	17 Cft	3	8	-	60			
) Laying Granite jelly Cement Concrete for cills of windows & Ventilators	1 2 4			4 Inch									
Windows	2×2	4	1/8	1/3	6								
Ventilators	1×2	4	3/4	1/3	2								
					8	8 Cft	1	8	-	12	-	-	
) providing & fixing Honne Wood Door 3 x 4" thick frame work 1/4 thick Shutters fully battened & including all iron fixtures etc Complete including two coats of painting	2×3	2 1/2	-	6 1/2	98	98 Sft	3	4		319		-	
) providing & fixing Honne wood windows 3 x 4 thick frame work 1/4 thick Shutters fully battened & iron Bars 3/4 & and all iron fixtures etc Complete including coats of painting	2×2	2 1/2	-	3 1/2	35	35 Sft	4	-	-	140	-	-	
) providing & fixing RCC fret worked Ventilators	2×1	2 1/2	-	1 1/2	8	8 Sft	2	-		16	-	-	
) Refacing with R C C wedge shaped Jambs and 1 inch													
Nogging to take a Super load of 1/2 cwts including a coat of fine Course ceiling plaster etc for Span of 7 ft 6 ft	1	30	13 1/4	-	3 98								
Deduct offset	1	15 - 1/8	Balance	-	15 -	3 83	140			536	-	-	
					3 83	Sq ft 3				81 05			

M A M 69
L B 11

MUNICIPALITY

[*Rule* 24

PUBLIC WORKS DEPARTMENT

Detailed Estimate

Work

Detail of work	Number	Measurement: Length	Breadth or thick ness	Height or depth	Contents	Total quantity of each description of work	Rate Rs a p	Cost of Rs a p	Remarks
Flooring with 1½ Thick Granolithic 1½ & ¾ Stone Cement Concrete 1 2 4 over the bed of 3" Thick lime mortar Concrete & Complete with Smooth Surface							B7-	~~2105~~ -	2086
Hall	1×2	10	7-	—	140				
Kitchen	1×2	6	5-	—	60				
Verandah	1×2	5	5-	—	50				
Door ways	2×3	2½	1/8	— —	17				
				— —	2-77 Or Say	3 Sqrs	40 - -	120 - -	
R C C Beam with necessary Reinforcement in Verandah	2	7½	½	½	4	4 Cft	4 8 -	18 - -	
Lime mortar plastering ½" Thick with Smooth Surface & Complete					~~561~~				
Hall	1×2	~~34~~	-	8¼	~~Cft~~				
Kitchen	1×2	22	—	8¼	363				
Verandah	1×2	12	— —	8¼	198				
Out side	1	56½	—	8¼	~~Cft~~	466			
Out side	1	18	—	8¼	~~Cft~~	148			
		Total			~~2032~~	2236			
Deduct for Doors, Windows & Wash laters as per Items Nos		~~8~~ 9, & 10			~~Sqrs~~ 141				
Net plastering					~~1891~~ 20-95 Or Say	~~Sqrs~~ 21	6 - -	~~126~~ - -	
White washing & colour 2 Coats as per above plastering		-	-			~~Sqrs~~ 21	0 8 -	~~11~~ - -	
Painting with Chocolate Painting 2 Coats to Doors & windows mixed and applied as per Bombay Specifications		This item is disallowed as the rate provided for doors and windows are inclusive of painting with 2 coats with approved paint							Rate 15/5/53
Doors	2¼×6	2½	-	6½	408				
Windows	2¼×4	2½	-	3½	79				
					487 Or say	550 sqrs	1 - -	33 - -	
1) Providing & fixing mortar pasted		—	LS		—	2 Sets	7 8 -	15 - -	

Detail of work	Number	Measurement: Length	Breadth or thick ness	Hight or depth	Contents	Total quantity of each description of work	Rate Rs a p	Cost Rs a p	Remarks
								2376	
18. Constructing Chimney with Burnt Brick in clay or mortar		— LS —				2 Nos	5 - -	10 - -	
19 Constructing Sinks in Kitchen		1 LS				2 —	2 8 -	5 - -	
20 Constructing 2 Latrines 8 x 4' in Burnt Brick in Clay with Clay plastering as shown in Drawing		1 LS						70 - -	(Details during Execution)
21 Pointing with Cement Mortar 1 3 to basement	1	81/2	—	1	8 Y 1 Sqr		6 8 -	7 - -	
22 Constructing Parapet with B B in Clay with Lime Mortar plastering (1 high & 3/4' Thick)	1	81/2 (3/4)		1	87	87 Rft	1 - -	87 - -	
23 Miscellaneous & unforeseen Items during Execution		— LS —						145 - -	
								100 - -	
		Total for 2 quarters						2700 - -	
		—	—	1	—			1350 - -	

Municipal Engineer
C M C, Mysore

Checked 15/5/53

TYPE DESIGN OF SWEEPERS QUARTERS

AT

MARAGONDANA HALLI MANDI MOHALLA MYSORE

Scale 1" = 8'

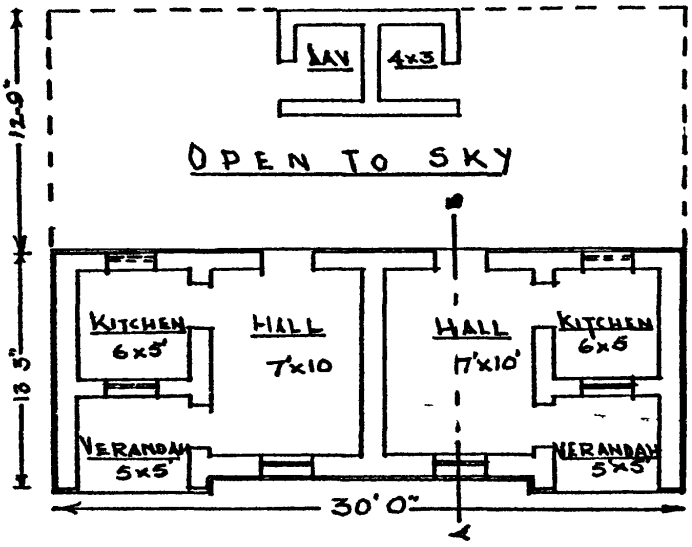

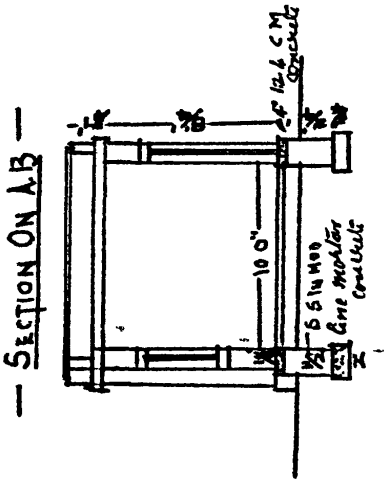

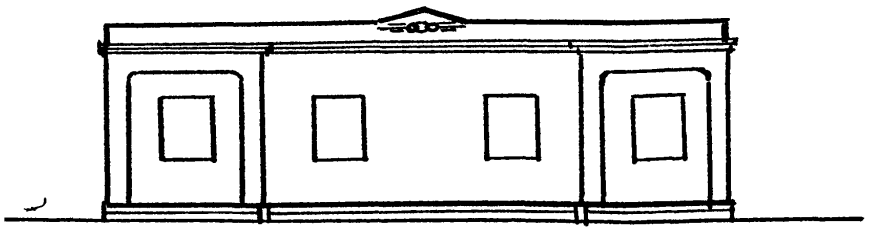

FRONT ELEVATION

N M Inspector

D. Ramaiah
MUNICIPAL ENGINEER

Detail of work	Number	Measurement: Length	Breadth or thickness	Hight or depth	Contents	Total quantity of each description of work	Rate: Rs a p	Cost: Rs a p	Remarks
								2376	
18 Constructing Chimney with Burnt Brick in clay or mortar		— L S —				2 nos	5 - -	10 - -	
19 Constructing Sinks in Kitchen		— L S —				2 — nos	2 8 -	5 - -	
20 Constructing 2 Latrines 8 x 4' in Burnt Brick in Clay with Clay plastering as shown in Drawing		— L S						70 - -	(Details during Execution)
21 Pointing with Cement mortar 1 3 to basement	1	81/2	—	1	81 cft sq / Sqre		6 8 -	7 - -	
22 Constructing Pan parapet with B B in clay with lime mortar plastering (1 high of 3/4' Thick)	1	81/2 (3/4)		1	81	87 Rft	1 - -	87 - -	
								145 - -	
23 Miscellaneous & unforeseen Items during Execution		— L S —						100 - -	
		Total for 2 quarters						2700 - -	
		—	—	1	—	—		1350 - -	

15/5/53

Municipal Engineer
C M C, Mysore

11

TYPE DESIGN OF SWEEPERS QUARTERS

AT

MARAGONDANA HALLI MANDI MOHALLA MYSORE

Scale 1" = 8'

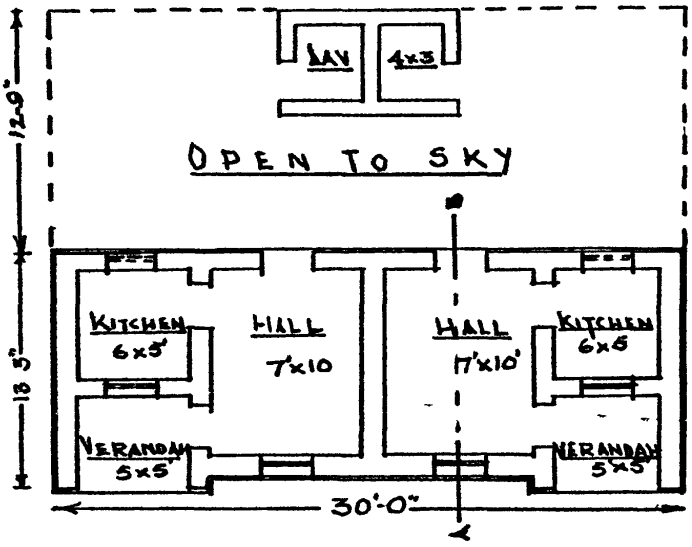

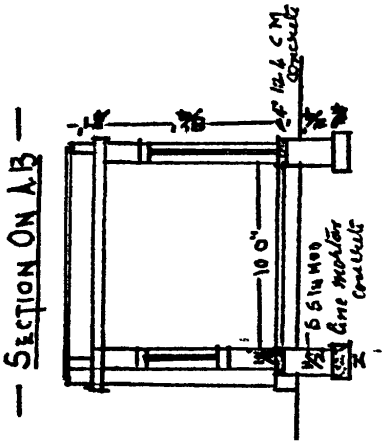

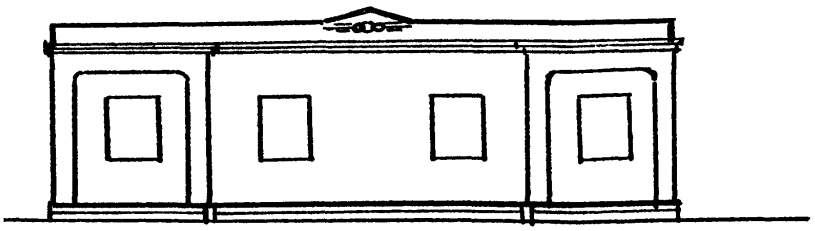

FRONT ELEVATION

N M Inspector

D. Ramaiah
MUNICIPAL ENGINEER

G R S App F G 3

GENERAL AND REVENUE

SECRETARIAT

13 Draft

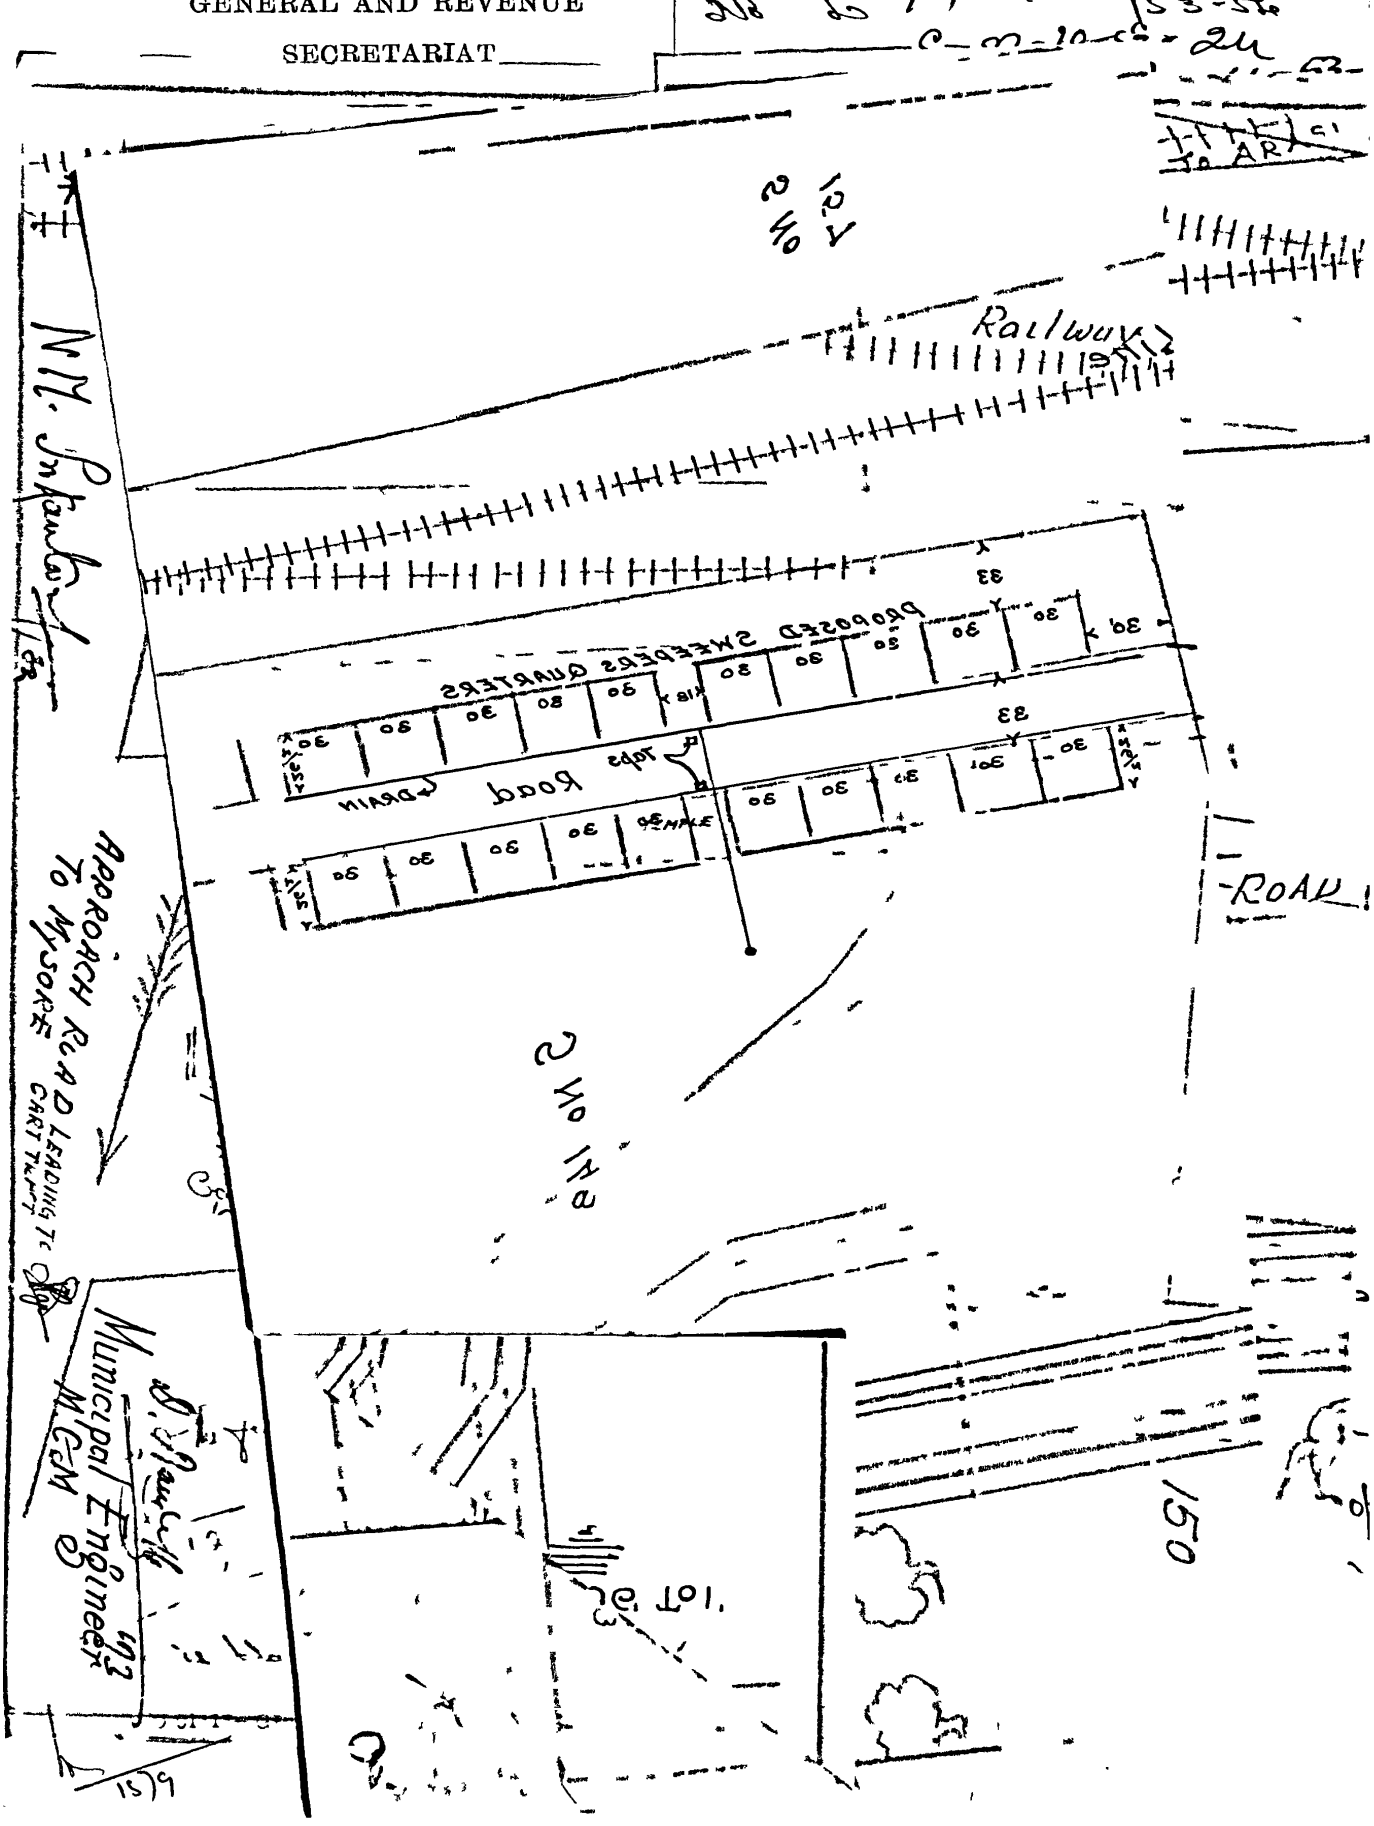

PROPOSED
ROAD
Sheet No 2
Sheet No 1
Key Plan
Scale 1"=1 Mile

G R S App F G 3

GENERAL AND REVENUE SECRETARIAT

(Continuation sheet draft form)

9853/52

13 Draft

DR No 10149/53-54
C on 10-53-24
D 12-11-53

-Do-

The Municipal Commr
-Kottayam, Pkg Cove
(Thro' Prd)

Sir

Sub Shifting of Pondyubandjikaraa

With reference to the correspondence resting with your letter No C2 P-R 49/51 52 dated 22 3 53 on the Subject mentioned above, I am directed to invite reference to your letter No C2 P-R 25/52-53 D 15 7 53 forwarding proposals for the utilisation of the Current year's Contribution of Rs 25,000/- Provided in the State Pondyal- and also the lapsed grant of Rs 50,000/- of the last- year

p/ send the
file
IWO

file is placed below

WD 01417- GPB—25 000—3 11 52

15/9

and to state that the item of work is not included therein.

I am to add that it will not be possible for Government to sanction any additional grant to the Municipality in addition to what has been requested in your letter of 15 ult 53 referred to above. If the work in question has got to be taken up for execution, the Municipality will have to meet the entire cost, the work being spread over years in stages.

In the circumstances, I am to request that the opinion of the Municipal Council in the matter may be forwarded to enable further action in the matter.

Yours faithfully,

for Secretary

2/9

GOVERNMENT OF MYSORE 15

Mysore Government
General and Revenue Secretariat,

No L 10149/cmp 10-53-24 *Dated, Bangalore,* 12-XI-1953

FROM

The Asst *Secretary to the Government of Mysore,*
L S G & Planning Departments

To

The Municipal Commissioner,
Mysore City Municipality
(thro' the President)

Sir,

Subject Shifting of Bududbudikekeree

With reference to the correspondence resting with your letter No C2 P R 49/51-52 dated 22nd March 1953 on the subject mentioned above, I am directed to invite reference to your letter No C2 P R 25/52-53 dated 15th July 1953 forwarding proposals for the utilisation of the current year's contribution of Rs 25,000/- provided in the State Budget and also the lapsed grant of Rs 50,000/- of the last year and to state that this item of work is not included therein

I am to add that it will not be possible for Government to sanction any grant to the Municipality in addition to what has been requested in your letter of 15th July 1953 referred to above Hence, if the work in question has got to be taken up for execution, the Municipality will have to meet the entire cost, the worl being spread over years in stages

In the circumstances, I am to request that the opinion of the Municipal Council in the matter may be forwarded to enable further action in the matter

Yours faithfully,

(V Hanumanthappa)
Asst Secretary to Government,
L S G & Planning Departments

knr/14 9

No C2PR 156-105/53-4
Enc: one

16

CITY MUNICIPAL COUNCIL,
P B No 17

Mysore, Dated 8-1-54

29/1/54

FROM

THE MUNICIPAL COMMISSIONER,
City Municipal Council
MYSORE

SECRETARIAT 6620 15 JAN 1954 6560 MUNICIPAL BRANCH

To

The Secretary to Government,
L S G & Planning Departments,
Bangalore-1

12 JAN 1954 DEPARTMENT

(Through the President)

Sir, C M 10-53-36

Subject - Shifting of Bududbudukekeri

With reference to your letter No L. 10149/CMO-53-24 dated 12-10-53 on the above subject, I write to state that an estimate is prepared for Rs 30,000/- for the construction of sweepers Quarters to accommodate 20 families to the west of the existing sweepers' Quarters near Jodi Thenginamara burial ground The cost of the estimate will be met out of the Government grant given during the year 51-52 to the extent of Rs. 29,606/- supplemented by municipal quota to make up the deficit.

It is proposed to take up the work in stages as stated in the 2nd para of your letter.

The estimate for Rs 30,000/- referred to above sanctioned by the Council as per resolution enclosed, is being sent to the Chief Engineer for scrutiny and forwardal direct to you under intimation to this office.

I request that orders of Government may kindly be obtained thereon and communicated for further action

Yours faithfully,

(N Lalshman Rau)
Municipal Commissioner

Forwarded with compliments,

(H.S Swaminathan)
President

PSK

Encl to CE PR 150-105/53-54 17

Proceedings of the Ordinary Meeting of the Municipal Council held on 26-12-53 at 4 P M in the Municipal Office.

1141 W C Res No 1069/21-12-53 recommending sanction to the estimate for Rs 30,000/- for the construction of sweepers quarters to accommodate 20 families on the Eastern and the Western side of the road running along the Western side of the existing sweepers quarters near Jodithenginamara burial ground

Approved.

Sd T Venkataramaniah,
President.

Copy,

MUNICIPAL COMMISSIONER

L 14143
2-2-54/CE

Shifting of Bus shelter

Sir,

I am directed to state that a report has been received that an estimate for Rs 30000/- for constructing a shelter Quarters to be sent to you for sanction and to request you kindly to arrange to expedite the same for order of work

Yours

2/2

L 14144
2-2-54

For Secy to Govt
Dept Planning

Copy to M/s Mysore
for information

1/2/54

G R S App F VI—G 2]

C F No 46]

19

GOVERNMENT OF MYSORE

No 9076-77 /RP-52-54 **OFFICE OF** The Chief Engineer of Irrigation, Panchayats & Municipal Branch

Encls

93/M

To

Date 12-2-54

The Secretary to Government,

L S G & Planning Department, BANGALORE.

Subject - Shifting of Budihaldekeri

Adverting to letter No C2-IPB-156-105/53-54 dated 8-1-1954, of the Municipal Commissioner, Mysore, addressed to you on the above subject, I have to forward herewith duly scrutinized an estimate amounting to Rs 50,000/- for the work subject to the following observations -

A rate of Re 1/- per cyd of earthwork in all soils is provided for in the estimate But payment is to be made according to the classification of soil actually met with during execution of the work

Yours faithfully,

H C Bhatta

(H C BHATTA)

IS/8-2-54 Deputy Chief Engineer

G R S App F VI—G 2]

SUBJECT

Diary No of letter replied to

General and Revenue Secretariat

( )

the *195*

Date of issue 195

Signed by

May this be—
(i) printed ?
(ii) treated as a standing order ?
(iii) published in the Gazette English Part ?
(iv) translated ?
(v) placed at the disposal of the Press ?
(vi) published in the Gazette Kannada Part ?

6 Copies

Section C M
File No 10-53
Serial No 37

Proceedings of the Government of Mysore

Read— Correspondence regarding the letter no C2/R 156-105/53-54 dated 8/1/54 from the M C Mysore submitting Estimate for Rs 30000/- (Rupees) for the construction of sweepers quarters to accommodate 20 families in the West of the existing Sweepers Quarters Near Jodi Thangavara Road

Order thereon —No

framed to have approved by the Municipal Council, Estimate for the cost of the Estimate were to meet out of the first grant given during the year 51-52 to the extent of Rs 29606/- supplemented by

Mr Qureshi to make up a file of
case that it is proposed to take up
the work in steps and requesting
sanction of funds to a sketch.

Letter no 9076-77/RS 53-54
dt 12/2/54 from the CE
seeking a sketch for Rs 30000/-
duly scrutinised with other observations

Order -L/16891-93/16-3-54
Sanction is accorded to the
estimate for Rs 30000/- (Thirty thousand) for the work
in the sketch at rate of Re 1 per cyd
of earthwork in all soils as provided but payment
is to be made according to classification of soil
met with during execution of the work

BJS

for Secy to Govt
Irrig & Power Dept

Copied by

Examined by

Mr Myrna now Project
under estimate
CE
Contr DAD

List of Enclosures

WD 02199—GPB—10 000 —12 1 53

WS 15/1/24

PROCEEDINGS OF THE GOVERNMENT OF MYSORE

22

Read :-

Correspondence ending with letter No.C2.P.R.156-105/53-54 dated the 8th January 1954 from the Municipal Commissioner, Mysore, intimating that an estimate for Rs.30,000/- (Rupees Thirty Thousand only for the construction of sweepers quarters to accomodate 20 families to the west of the existing sweepers quarters near Doddi Thengainamara Burial Ground,has been approved by the Municipal Council, that the cost of the estimate will be met out of the Government grant given during the year 1951-52 to the extent of Rs.29,600/- supplemented by Municipal quota to make up the deficit, that it is proposed to take up the work in stages and requesting sanction of Government to the estimate.

2. Letter No.9076-77/RB.53-54 dated the 17th February 1954 from the Chief Engineer returning the estimate for Rs.30,000/- duly scrutinised with certain observations.

ORDER No.L. 16891-93 / EM 10-53-3

DATED, BANGALORE, THE 16 MARCH 1954.

Sanction is accorded to the estimate for Rs.30,000/- (Rupees Thirty Thousand only) for the work.

2. In the estimate, a rate of Re.1/- per c.y.d. of earth-work in all soils is provided but payment is to be made according to the classification of soil met with during execution of the work.

(B. Venkataramiah)
Asst.Secretary
for Secretary to Government,
L.S.G. & Planning Departments.

To

The Municipal Commissioner, Mysore City Municipality,
(through the President) with the estimate,
" Controller, State Accounts Department,
" Chief Engineer of Mysore.

LSG.6.15/3.